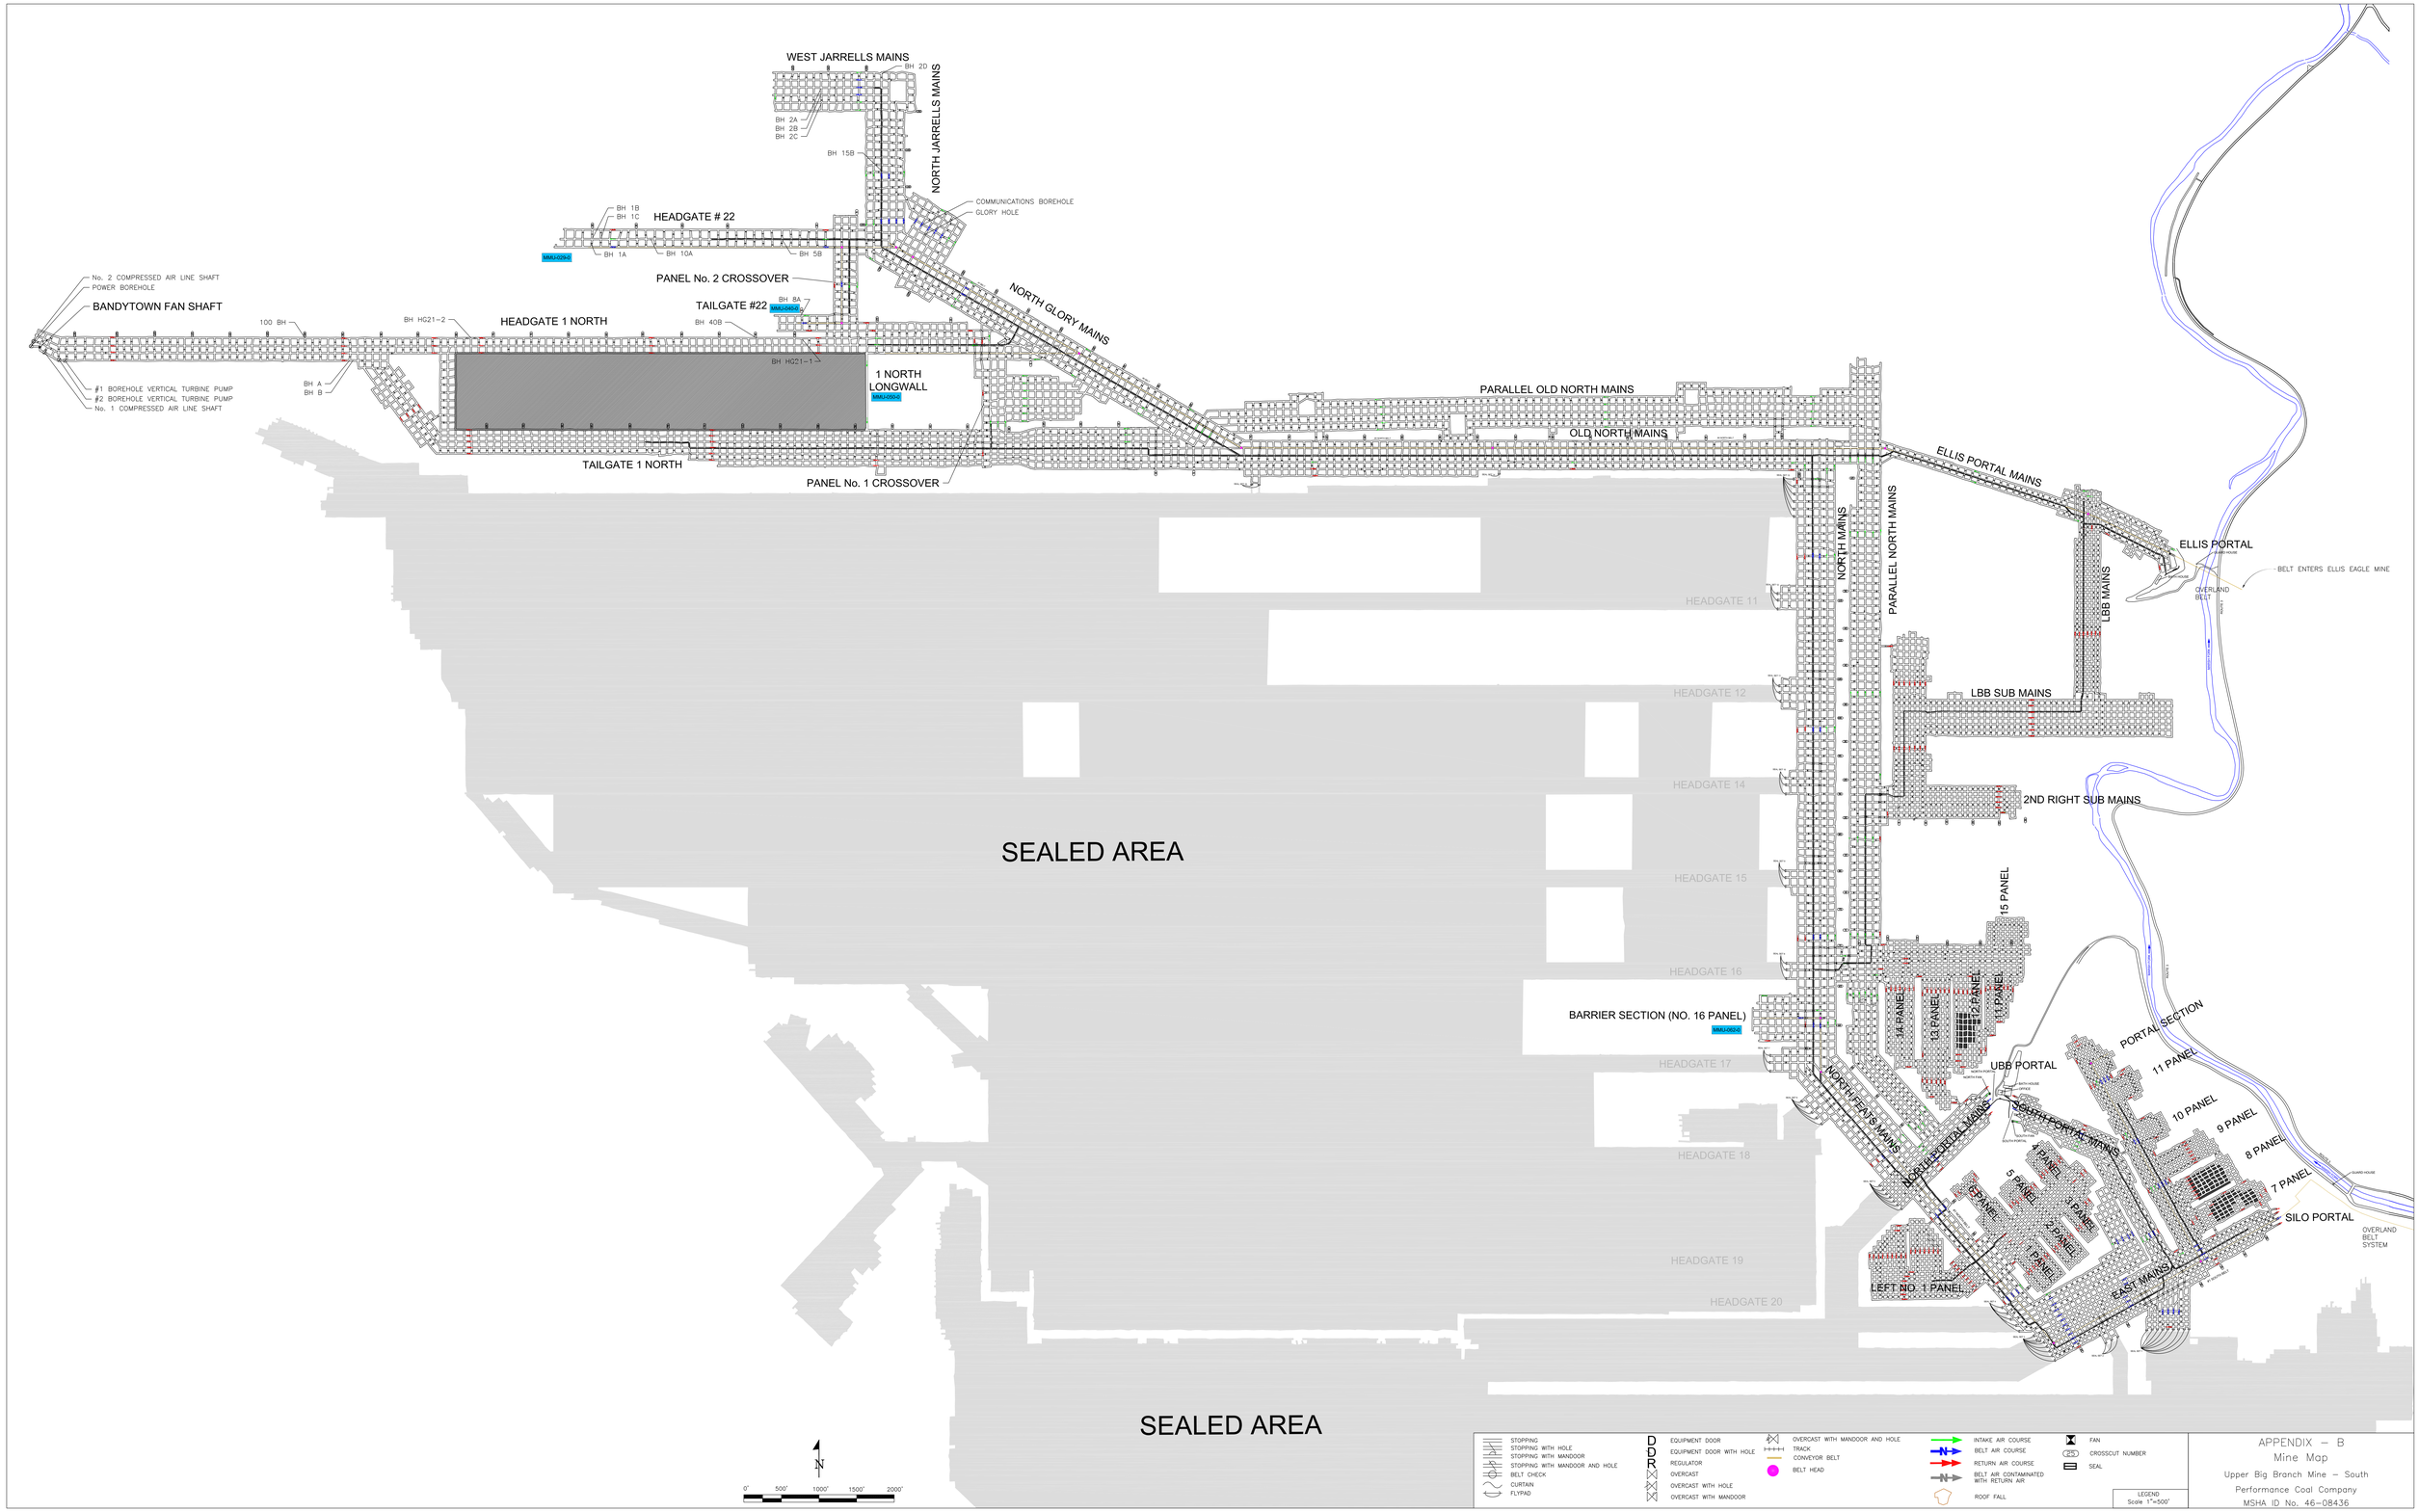
WEST JARRELLS MAINS
NORTH JARRELLS MAINS
BH 2D
BH 2A
BH 2B
BH 2C
BH 15B
COMMUNICATIONS BOREHOLE
GLORY HOLE
HEADGATE # 22
BH 1B
BH 1C
BH 1A
BH 10A
BH 5B
PANEL No. 2 CROSSOVER
NORTH GLORY MAINS
TAILGATE #22
BH 8A
BH 40B
No. 2 COMPRESSED AIR LINE SHAFT
POWER BOREHOLE
BANDYTOWN FAN SHAFT
100 BH
BH HG21-2
HEADGATE 1 NORTH
BH HG21-1
1 NORTH LONGWALL
BH A
BH B
#1 BOREHOLE VERTICAL TURBINE PUMP
#2 BOREHOLE VERTICAL TURBINE PUMP
No. 1 COMPRESSED AIR LINE SHAFT
TAILGATE 1 NORTH
PANEL No. 1 CROSSOVER
PARALLEL OLD NORTH MAINS
OLD NORTH MAINS
ELLIS PORTAL MAINS
NORTH MAINS
PARALLEL NORTH MAINS
LBB MAINS
ELLIS PORTAL
BELT ENTERS ELLIS EAGLE MINE
OVERLAND BELT
HEADGATE 11
HEADGATE 12
LBB SUB MAINS
HEADGATE 14
2ND RIGHT SUB MAINS
SEALED AREA
HEADGATE 15
15 PANEL
HEADGATE 16
14 PANEL
13 PANEL
12 PANEL
11 PANEL
BARRIER SECTION (NO. 16 PANEL)
HEADGATE 17
PORTAL SECTION
11 PANEL
UBB PORTAL
NORTH EAST'S MAINS
NORTH PORTAL MAINS
SOUTH PORTAL MAINS
10 PANEL
9 PANEL
8 PANEL
7 PANEL
HEADGATE 18
6 PANEL
5 PANEL
4 PANEL
3 PANEL
2 PANEL
1 PANEL
SILO PORTAL
OVERLAND BELT SYSTEM
HEADGATE 19
LEFT NO. 1 PANEL
EAST MAINS
HEADGATE 20
SEALED AREA
N
0' 500' 1000' 1500' 2000'
STOPPING
STOPPING WITH HOLE
STOPPING WITH MANDOOR
STOPPING WITH MANDOOR AND HOLE
BELT CHECK
CURTAIN
FLYPAD
EQUIPMENT DOOR
EQUIPMENT DOOR WITH HOLE
REGULATOR
OVERCAST
OVERCAST WITH HOLE
OVERCAST WITH MANDOOR
OVERCAST WITH MANDOOR AND HOLE
TRACK
CONVEYOR BELT
BELT HEAD
INTAKE AIR COURSE
BELT AIR COURSE
RETURN AIR COURSE
BELT AIR CONTAMINATED WITH RETURN AIR
ROOF FALL
FAN
CROSSCUT NUMBER
SEAL
LEGEND
Scale 1"=500'
APPENDIX – B
Mine Map
Upper Big Branch Mine – South
Performance Coal Company
MSHA ID No. 46–08436